LEGEND

LRT TRACK AREA	RETAINING WALL	PROPOSED DIRECTIONAL LANE USE
STATION PLATFORM	SIDEWALK / TRAIL	PROPOSED LRT ALIGNMENT
ROADWAY	BRIDGE	
ROW IMPACT	PROPERTY IMPACT	

BLUE LINE LRT EXTENSION

BASS LAKE ROAD/ CR 81 INTERCHANGE
4/5 LANES GRADE SEPARATED INTERCHANGE

Rev X
09/29/2022

0 20 40 80

METROPOLITAN COUNCIL

Kimley»Horn

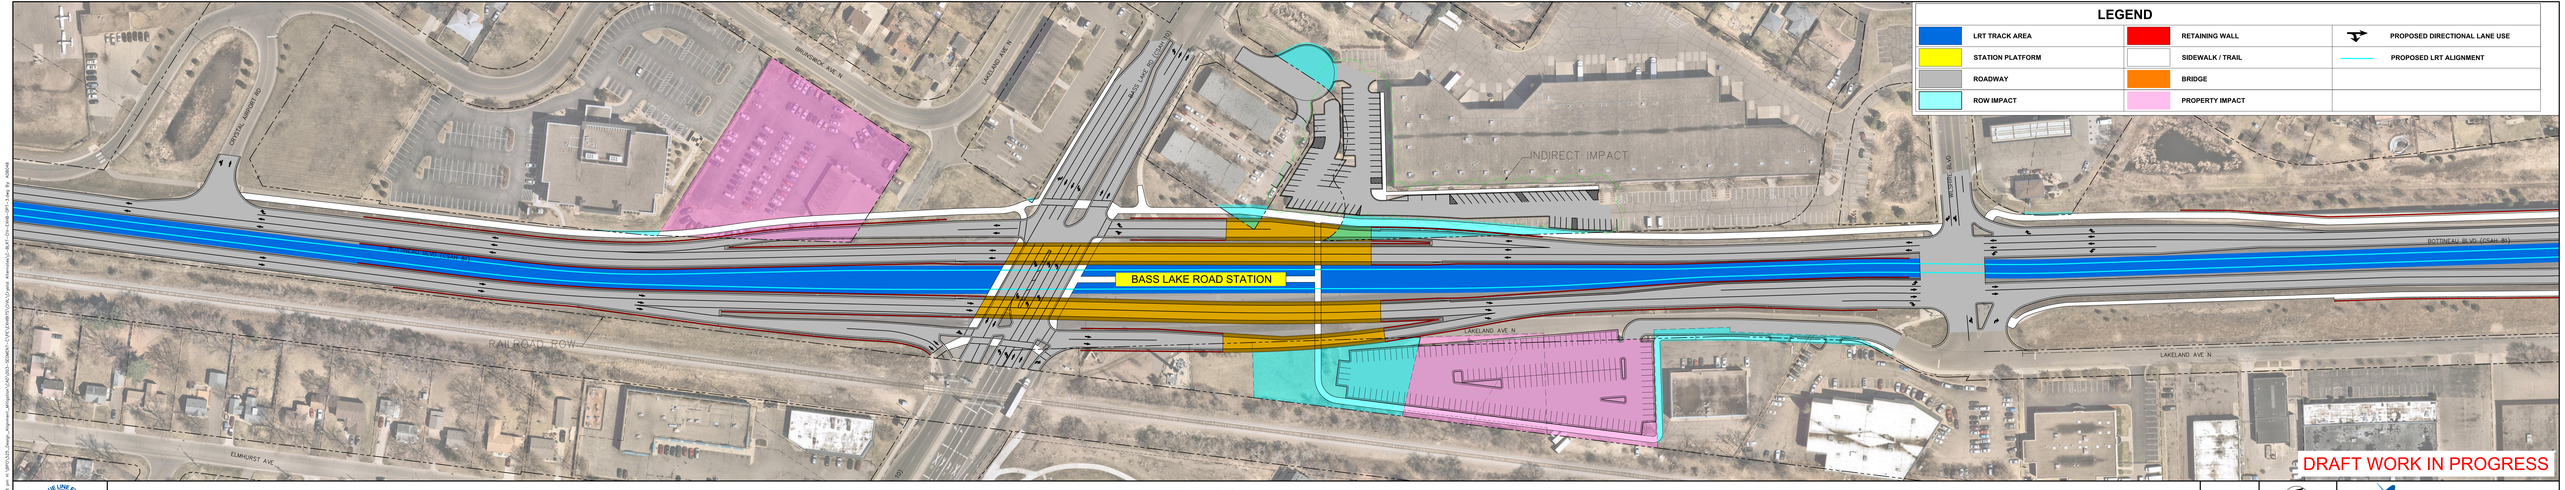

BLUE LINE LRT EXTENSION

BASS LAKE ROAD/ CR 81 INTERCHANGE
4/5 LANES GRADE SEPARATED INTERCHANGE

Rev X
09/29/2022

METROPOLITAN COUNCIL

Kimley»Horn

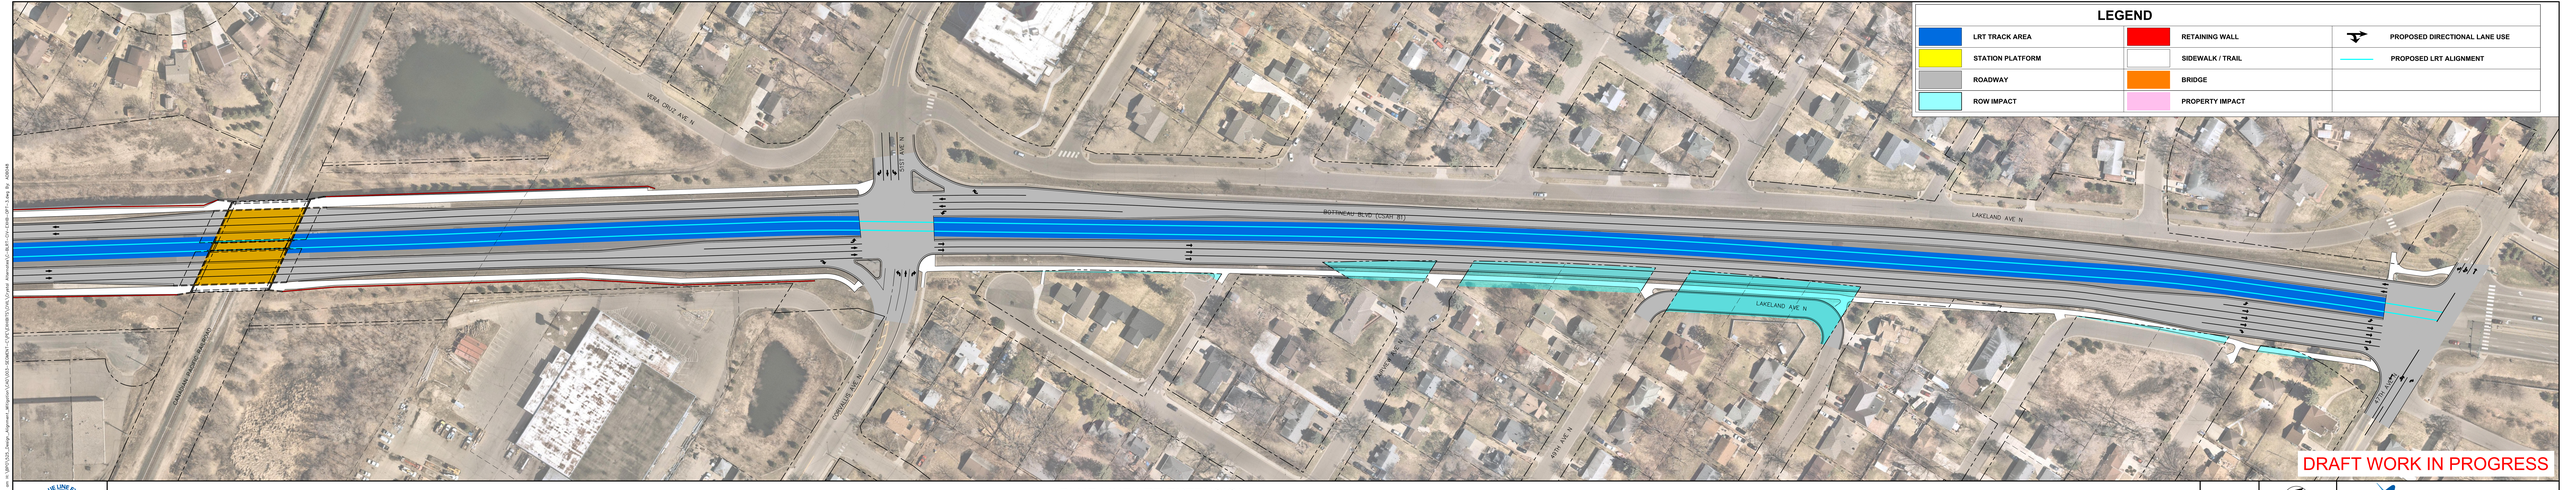

BLUE LINE LRT EXTENSION

BASS LAKE ROAD/ CR 81 INTERCHANGE
4/5 LANES GRADE SEPARATED INTERCHANGE

Rev X
09/29/2022

0 20 40 80

METROPOLITAN COUNCIL

Kimley»Horn