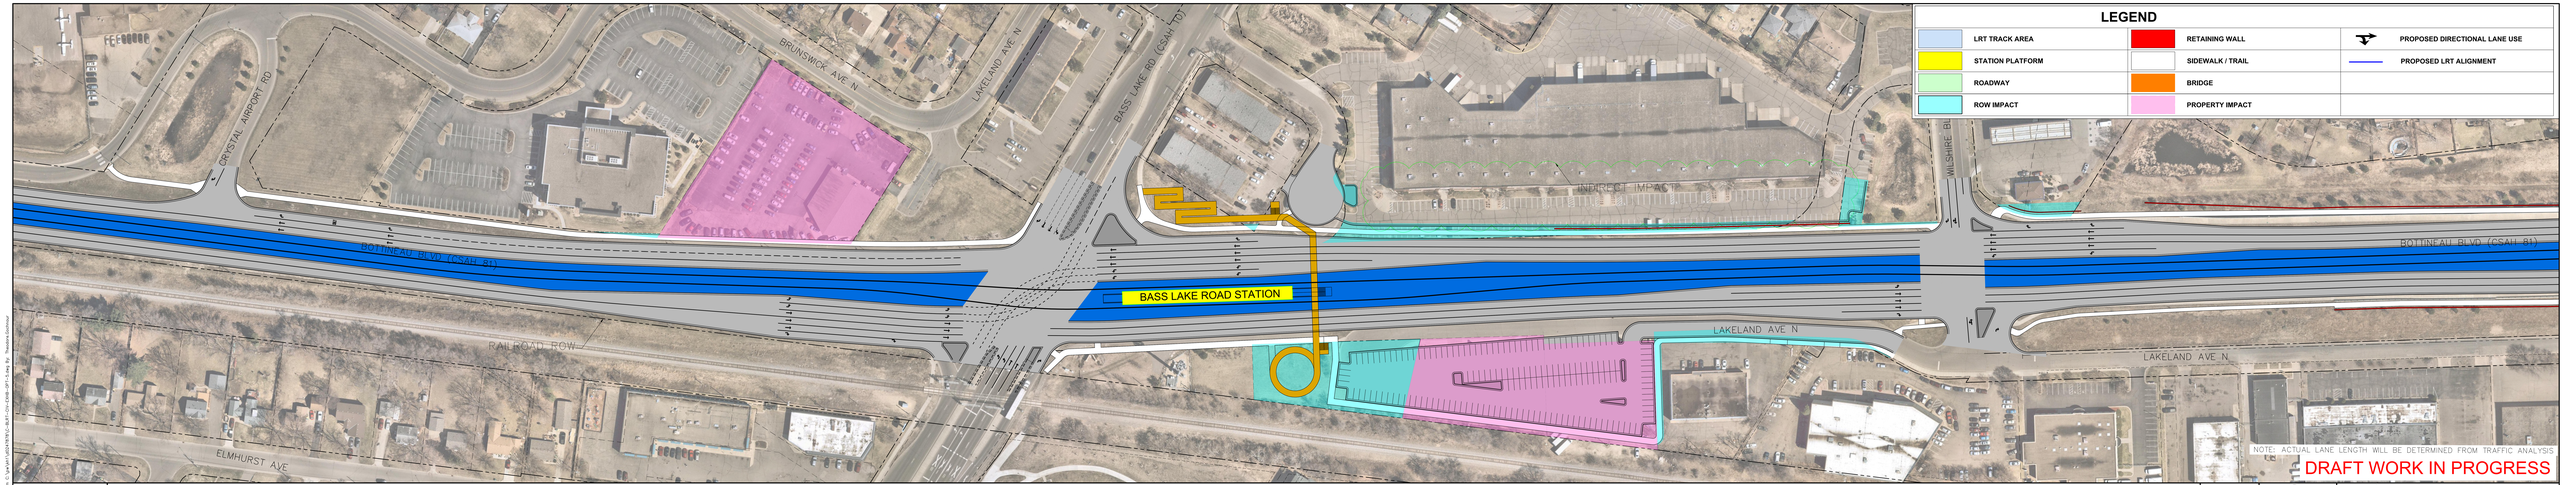

BLUE LINE LRT EXTENSION

BASS LAKE ROAD / CR 81 INTERCHANGE
6 LANE AT GRADE INTERSECTION

Rev X
09/09/2022

METROPOLITAN COUNCIL

Kimley»Horn

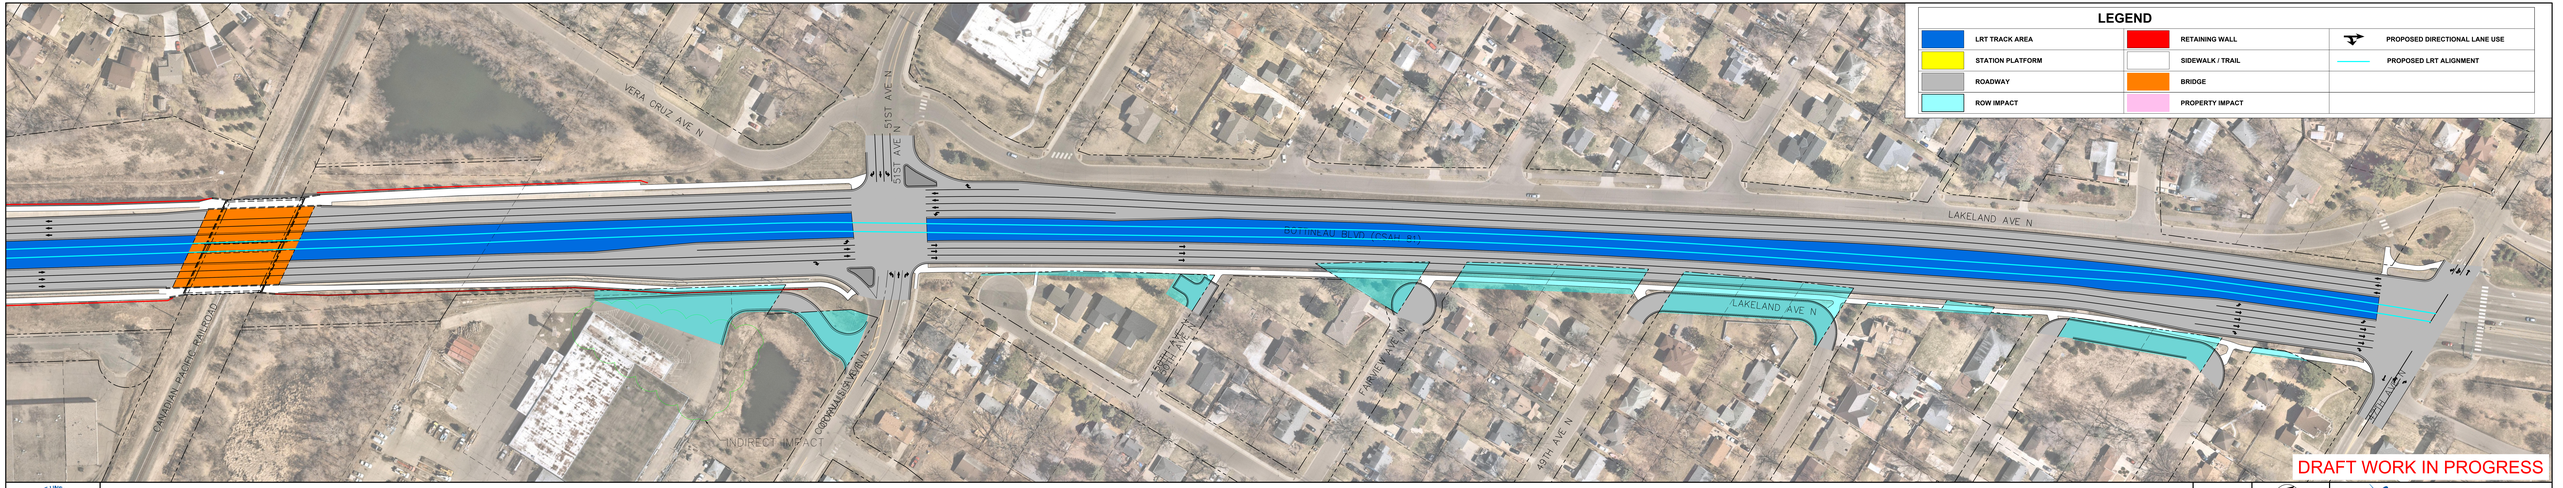

BLUE LINE LRT EXTENSION

BASS LAKE ROAD / CR 81 INTERCHANGE
6 LANE GRADE SEPARATED INTERCHANGE

Rev X
9/29/2022

METROPOLITAN COUNCIL

Kimley»Horn